11/27/2019 2:53:42 PM

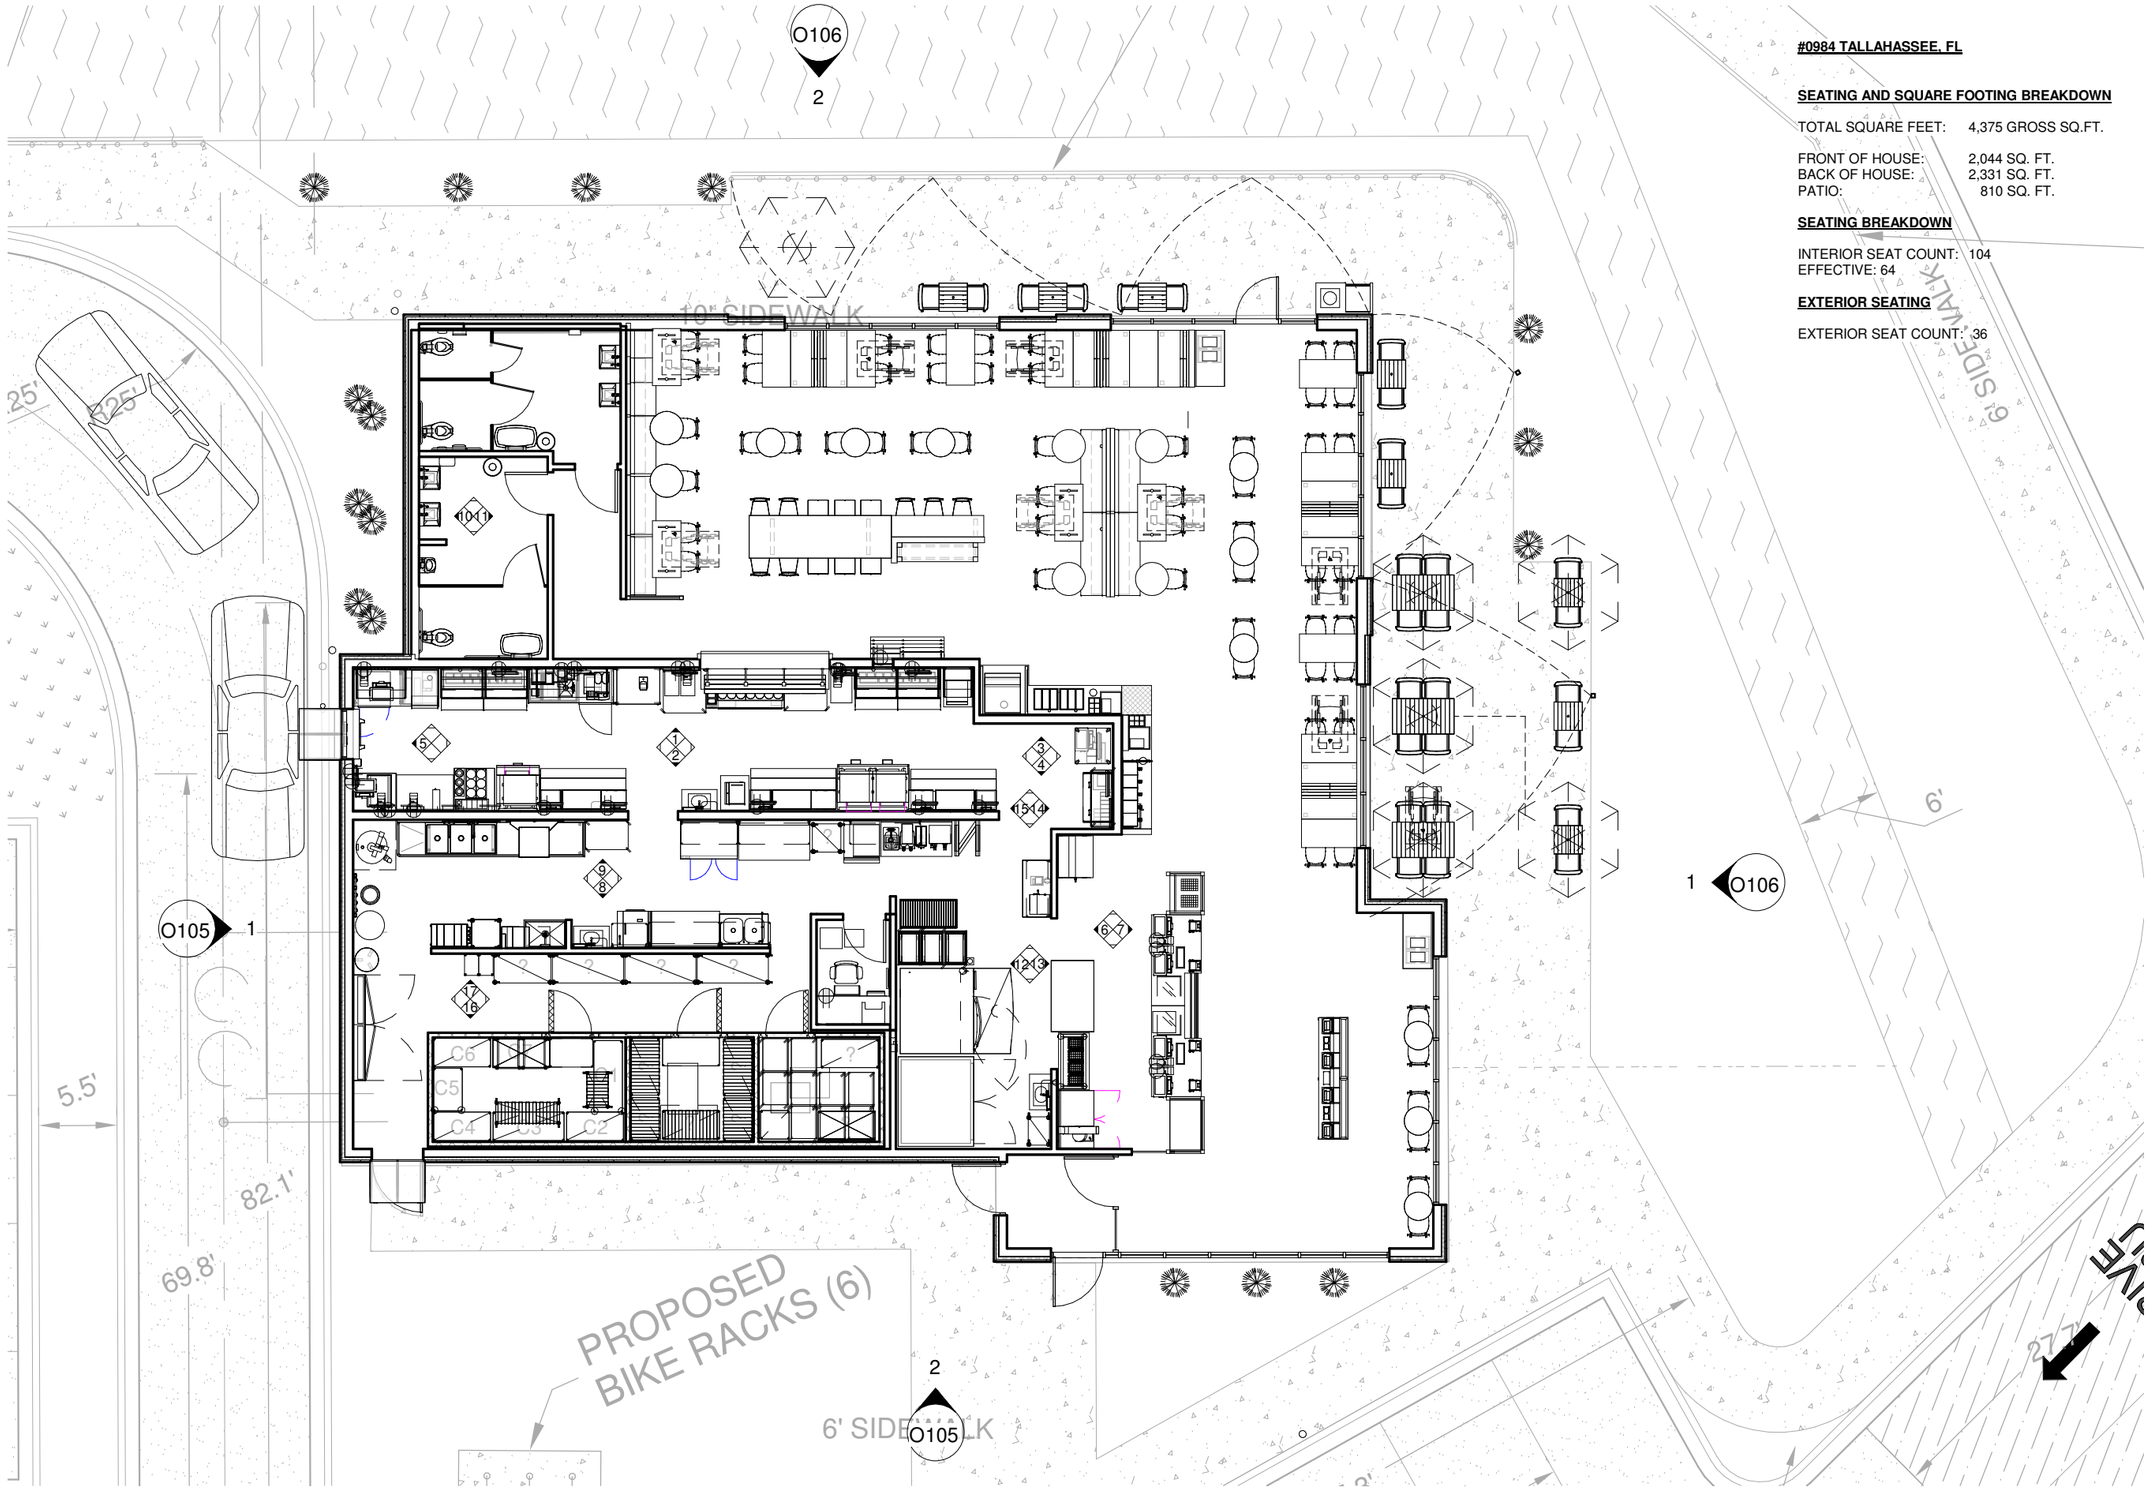

#0984 TALLAHASSEE, FL

SEATING AND SQUARE FOOTING BREAKDOWN

TOTAL SQUARE FEET: 4,375 GROSS SQ.FT.

FRONT OF HOUSE: 2,044 SQ. FT.
BACK OF HOUSE: 2,331 SQ. FT.
PATIO: 810 SQ. FT.

SEATING BREAKDOWN

INTERIOR SEAT COUNT: 104
EFFECTIVE: 64

EXTERIOR SEATING

EXTERIOR SEAT COUNT: 36

1 OPS - FLOOR PLAN
3/32" = 1'-0"

Bakery-Cafe:

#0984

PROTOTYPE - NEW CONSTRUCTION
Bakery Cafe #0984
TALLAHASSEE, FL

Panera BREAD®

Consultant Copyright Placeholder

No.	Description	Date

OPS PLAN

Sheet Number: **O103**

Project Number: #6196
Drawn By: Author
Issue Date: 10.15.19

DPM:	DM:	CPM:
TOM M.	DAN S.	KEVIN C.

PB 2018.07

11/27/2019 2:53:47 PM

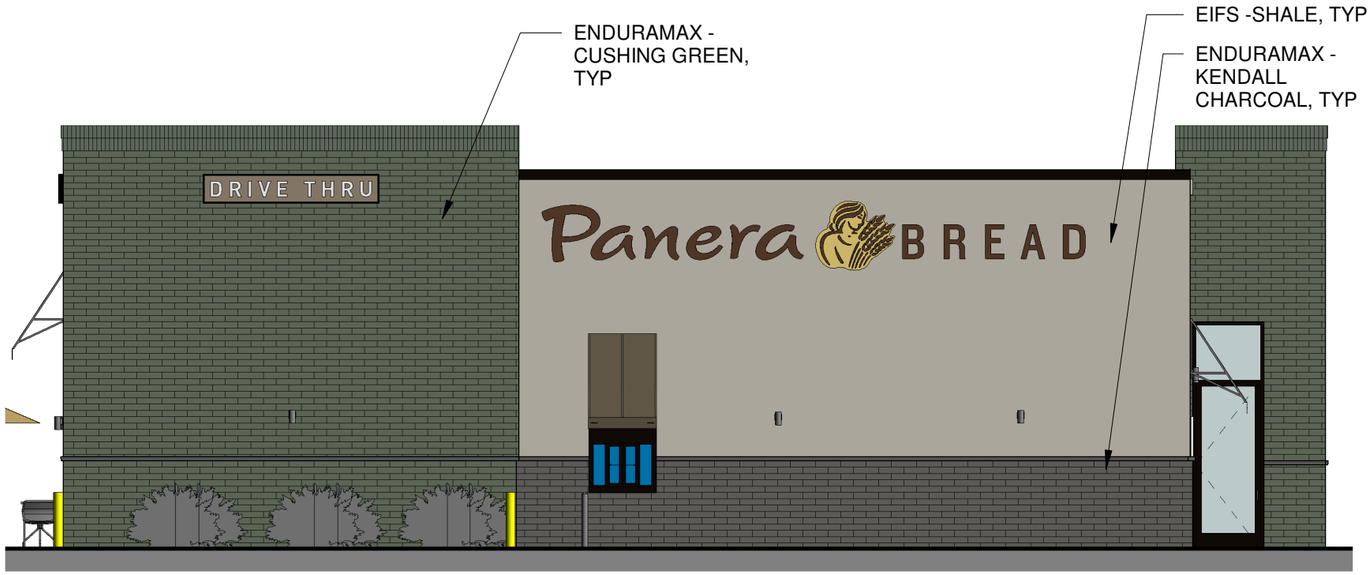

1 OPS - WEST ELEVATION

1/8" = 1'-0"

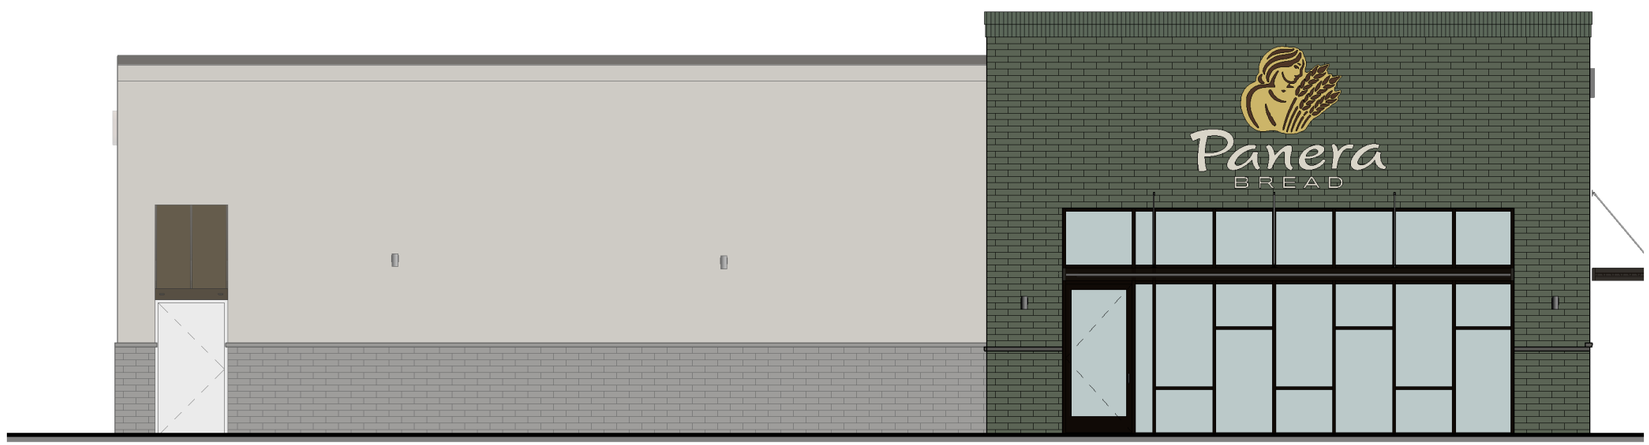

2 OPS - SOUTH ELEVATION

1/8" = 1'-0"

Bakery-Cafe:

#0984

PROTOTYPE - NEW CONSTRUCTION

Bakery Cafe #0984

TALLAHASSEE, FL

Panera BREAD®

Consultant Copyright Placeholder

No.	Description	Date

ELEVATIONS

Sheet Number: **O105**

Project Number: #6196

Drawn By: Author

Issue Date: **10.15.19**

DPM:	DM:	CPM:
TOM M.	DAN S.	KEVIN C.

PB 2018.07

11/27/2019 2:53:51 PM

1 OPS - EAST ELEVATION

1/8" = 1'-0"

2 OPS - NORTH ELEVATION

1/8" = 1'-0"

PB 2018.07

Bakery-Cafe:

#0984

PROTOTYPE - NEW CONSTRUCTION

Bakery Cafe #0984

TALLAHASSEE, FL

Consultant Copyright Placeholder

No.	Description	Date

ELEVATIONS, CONTINUED

Sheet Number: O106

Project Number: #6196

Drawn By: Author

Issue Date: 10.15.19

DPM:	DM:	CPM:
TOM M.	DAN S.	KEVIN C.